


SOURCE CONFLICTS (see packet Section 9):		
Item	Contract #77537	Drawings A100/S100
Truss type	Flat, Gable 4/12	4/12 (viewer too)
Walk door	30/70 glass, knob	3'-0" HM, SFIC lever
Slab	6"	4", WWF W1.9/W2.9
Girts	2' o.c.	16" o.c.
Cookie / mix	15" / 80# Sackrete	16" / 160# Quikcrete
OH door glass	2283 series - 5	One-row glass
Zip / occupancy	46151 (Conap)	47151; S-1 vs U

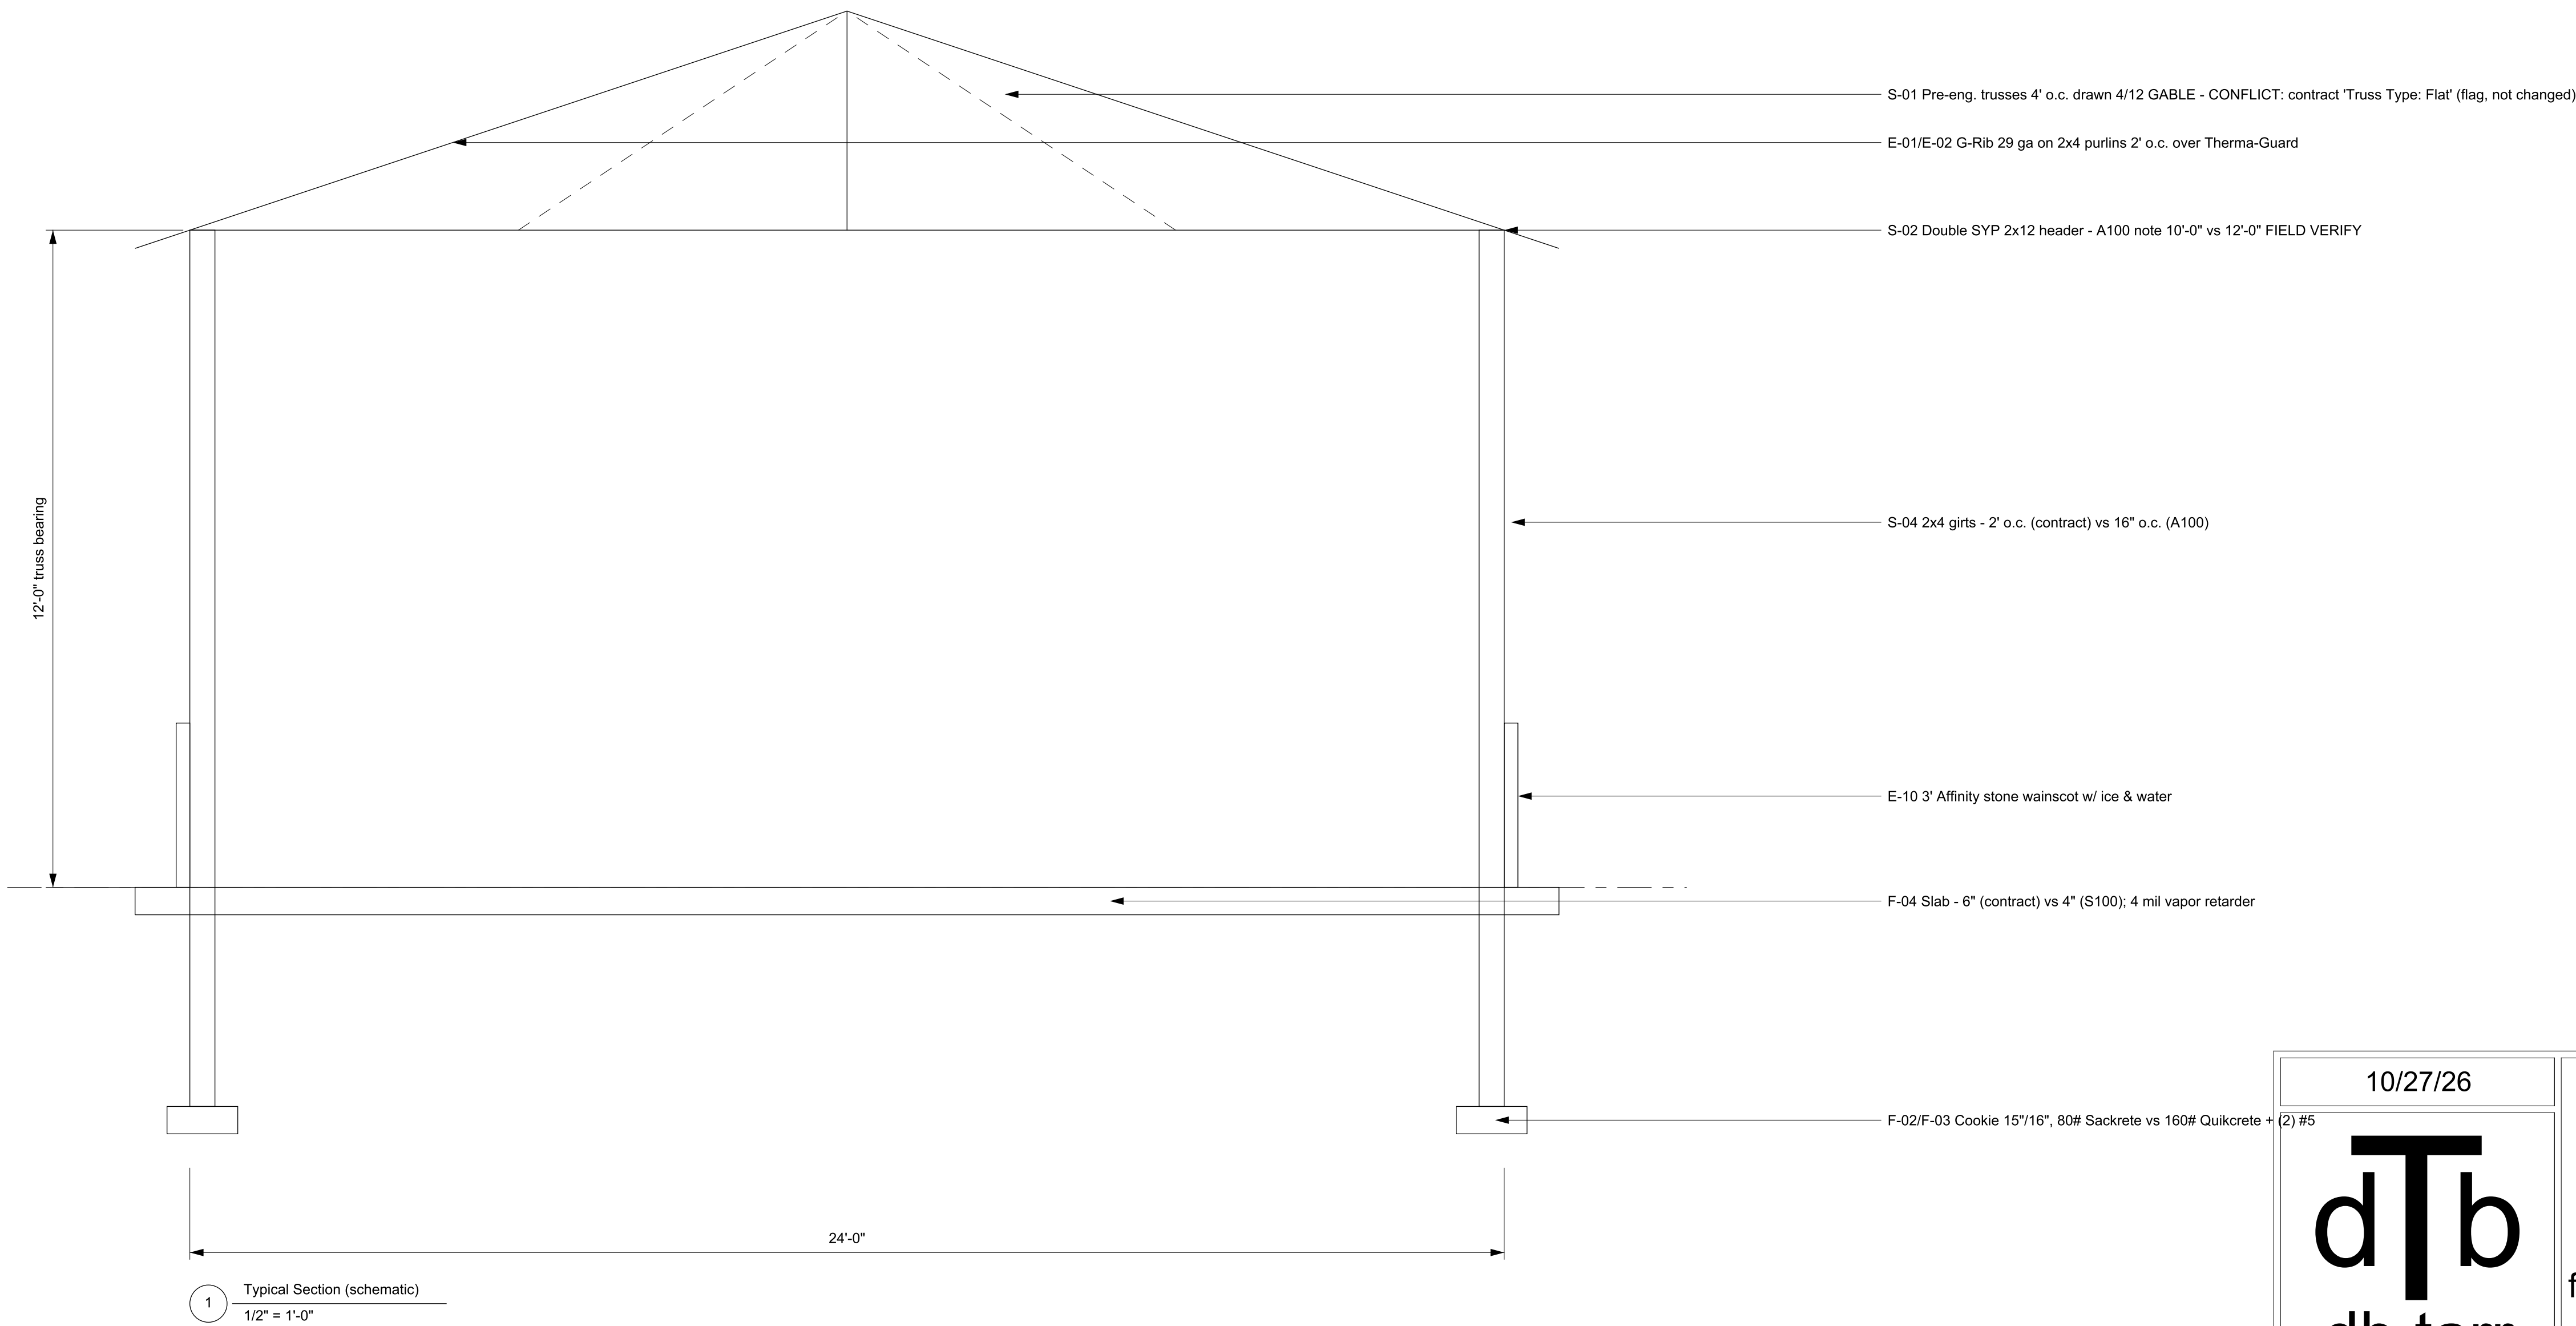

10/27/26	Martinsville Elem. Maintenance Storage Bldg	AB-2
dB db tarr & company 8728 W. Co. Rd. 175 S. French Lick, IN 47432 dbtarr@yahoo.com 812.278.0060	3555 Centennial Rd, Martinsville, IN	As-Built Section & Conflicts
	for GT Investments, LLC / MSD of Martinsville	
	Notes:	AS-BUILT RECORD NOT SEALED